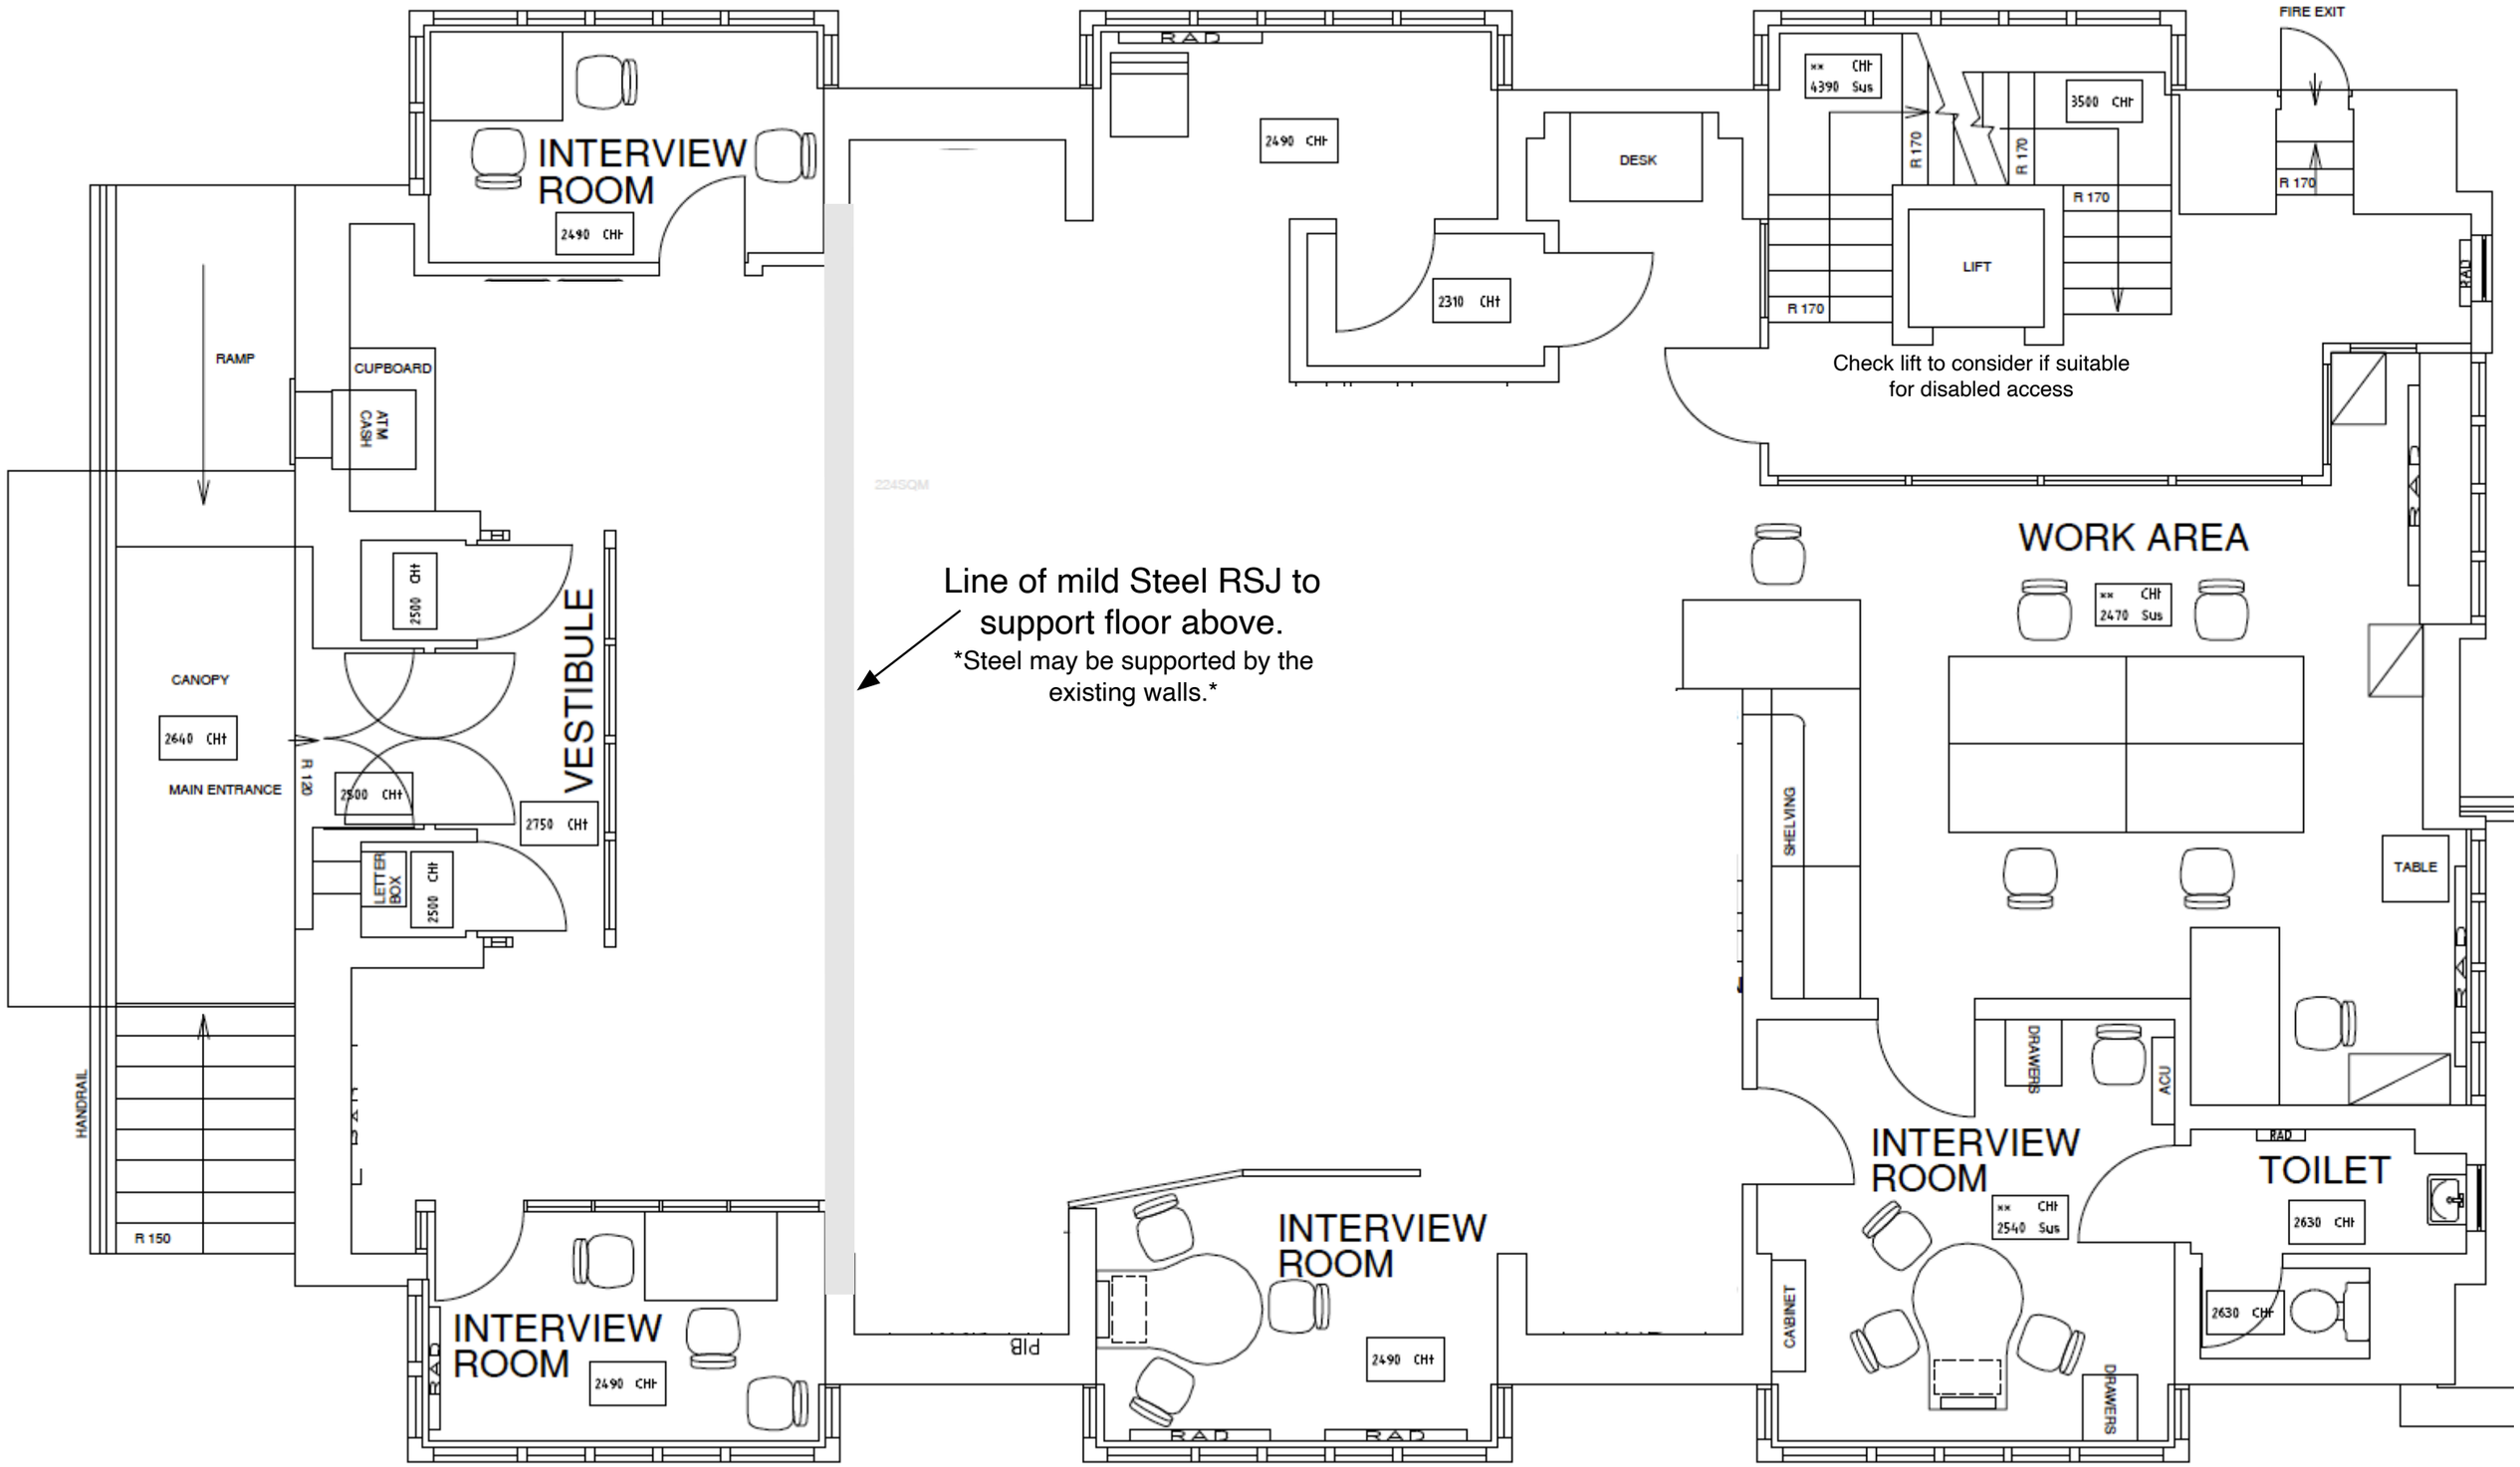
INTERVIEW ROOM
2490 CHt
RAD
2490 CHt
DESK
2310 CHt
xx CHt
4390 Sus
R 170
R 170
3500 CHt
R 170
R 170
LIFT
R 170
FIRE EXIT
RAD
Check lift to consider if suitable for disabled access
RAMP
CUPBOARD
ATM CASH
224SQM
Line of mild Steel RSJ to support floor above.
Steel may be supported by the existing walls.
WORK AREA
xx CHt
2470 Sus
2500 CHt
VESTIBULE
CANOPY
2640 CHt
MAIN ENTRANCE
R 120
2500 CHt
2750 CHt
LETTER BOX
2500 CHt
SHELVING
TABLE
RAD
DRAWERS
ACU
HANDRAIL
R 150
INTERVIEW ROOM
2490 CHt
INTERVIEW ROOM
2490 CHt
RAD
RAD
INTERVIEW ROOM
xx CHt
2540 Sus
CABINET
DRAWERS
RAD
TOILET
2630 CHt
2630 CHt